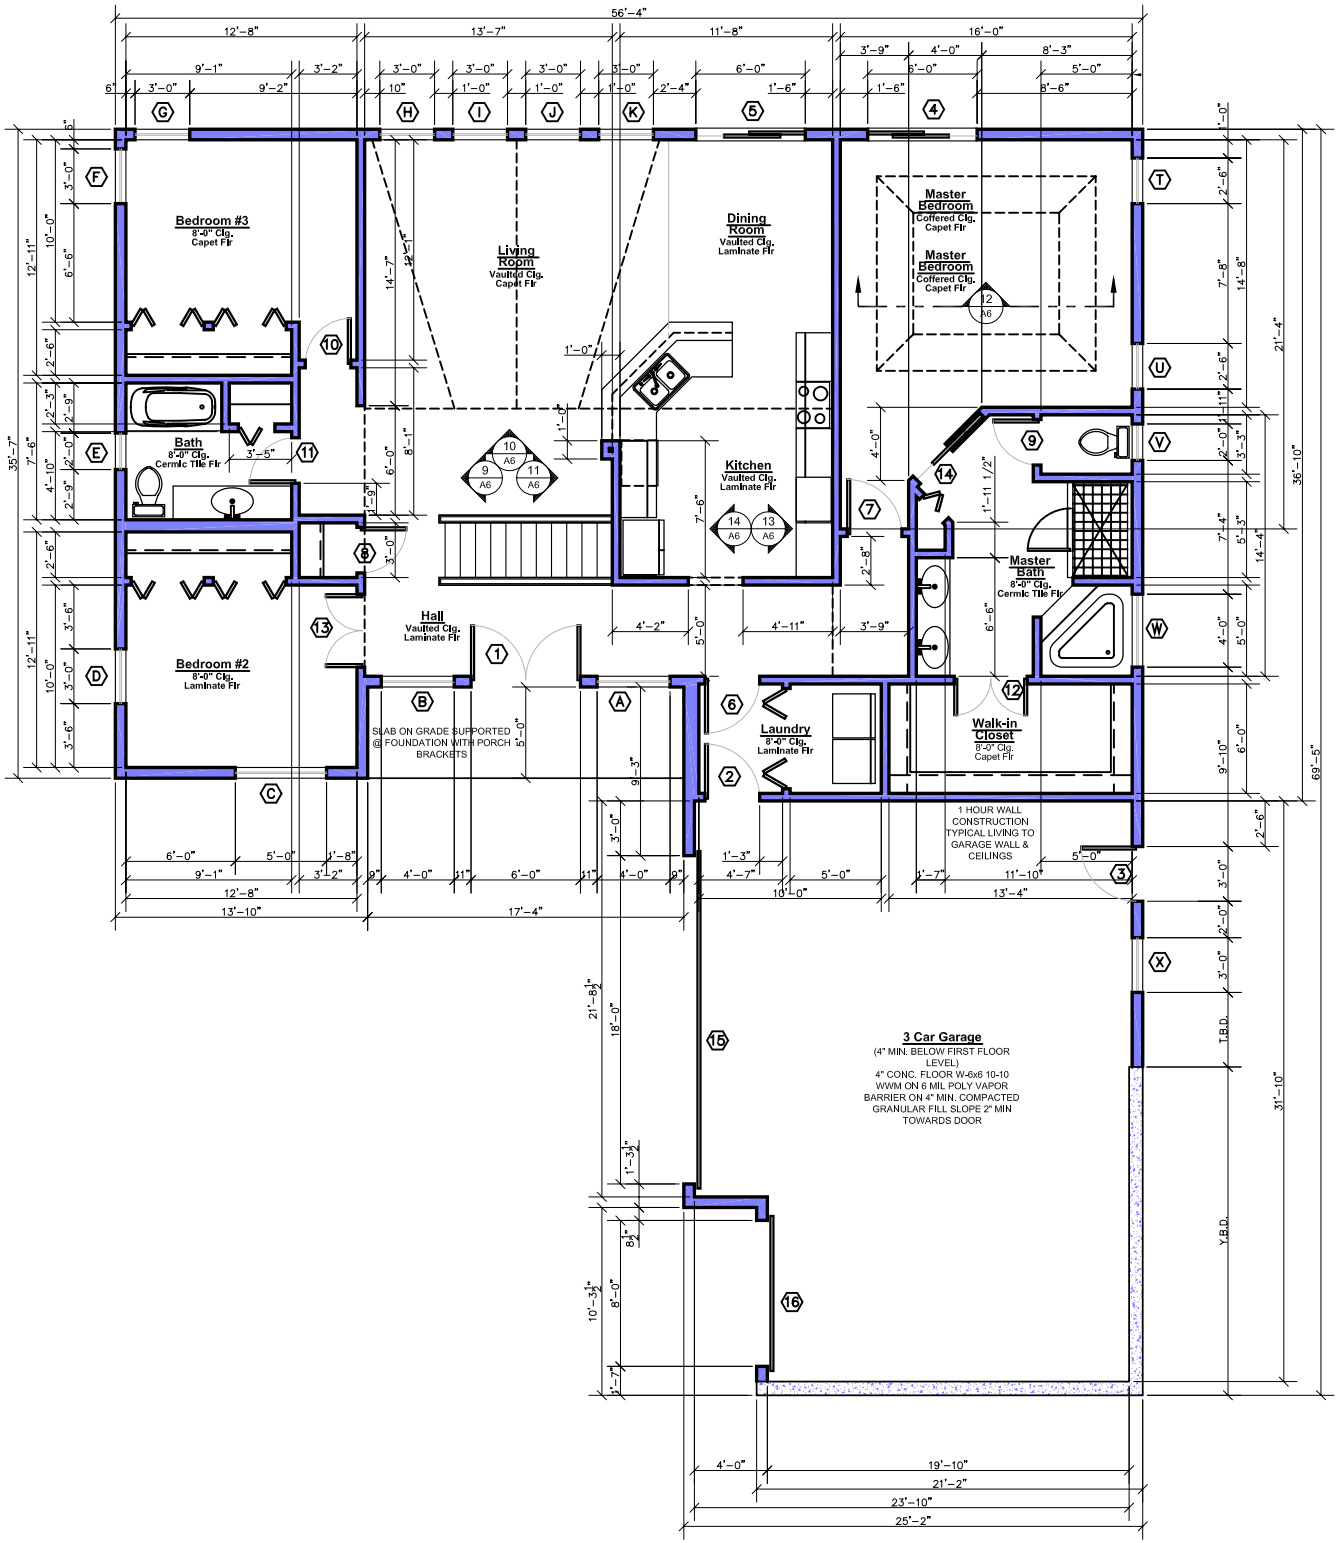
Bedroom #3
8'-0" Clg.
Capet Flr
Living Room
Vaulted Clg.
Capet Flr
Dining Room
Vaulted Clg.
Laminate Flr
Master Bedroom
Coffered Clg.
Capet Flr
Master Bedroom
Coffered Clg.
Capet Flr
Bath
8'-0" Clg.
Cermic Tile Flr
Kitchen
Vaulted Clg.
Laminate Flr
Master Bath
8'-0" Clg.
Cermic Tile Flr
Hall
Vaulted Clg.
Laminate Flr
Bedroom #2
8'-0" Clg.
Laminate Flr
SLAB ON GRADE SUPPORTED @ FOUNDATION WITH PORCH BRACKETS
Laundry
8'-0" Clg.
Laminate Flr
Walk-in Closet
8'-0" Clg.
Capet Flr
1 HOUR WALL CONSTRUCTION TYPICAL LIVING TO GARAGE WALL & CEILINGS
3 Car Garage
(4" MIN. BELOW FIRST FLOOR LEVEL)
4" CONC. FLOOR W.6x6 10-10 WWM ON 6 MIL POLY VAPOR BARRIER ON 4" MIN. COMPACTED GRANULAR FILL SLOPE 2" MIN TOWARDS DOOR
T.B.D.
Y.B.D.
56'-4"
69'-5"
36'-10"
31'-10"
35'-7"
25'-2"
23'-10"
21'-2"
19'-10"
17'-4"
13'-10"
13'-4"
10'-0"
12'-8"