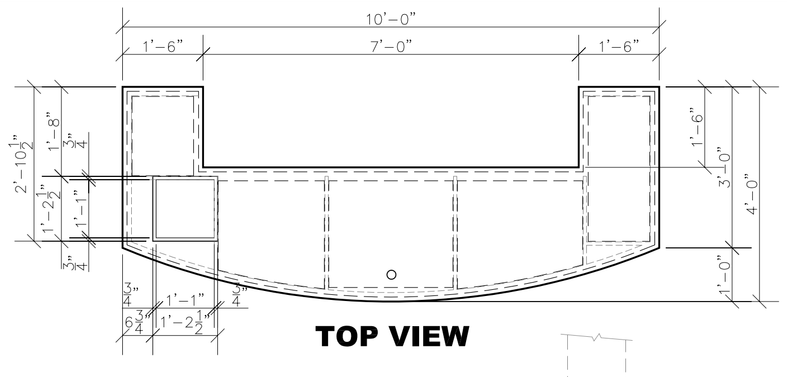

TOP VIEW

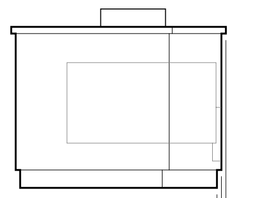

SIDE VIEW

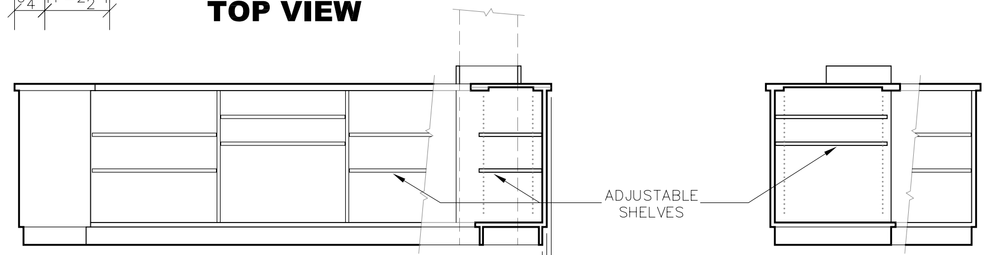

REAR VIEW SECTION

SECTION

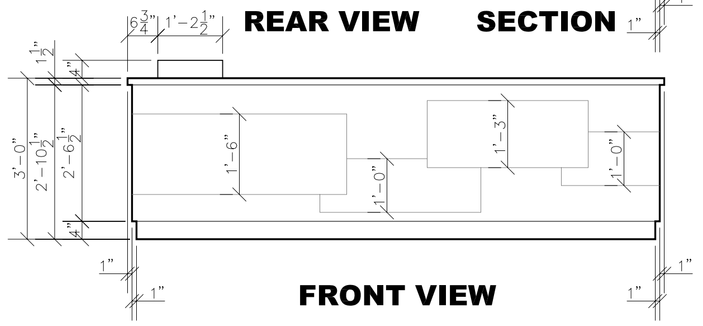

FRONT VIEW

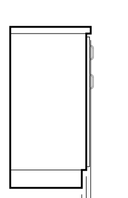

SIDE VIEW

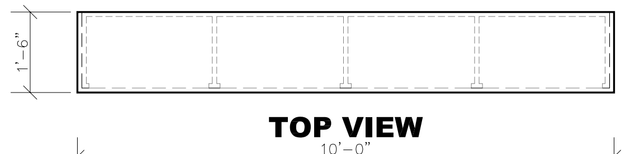

TOP VIEW

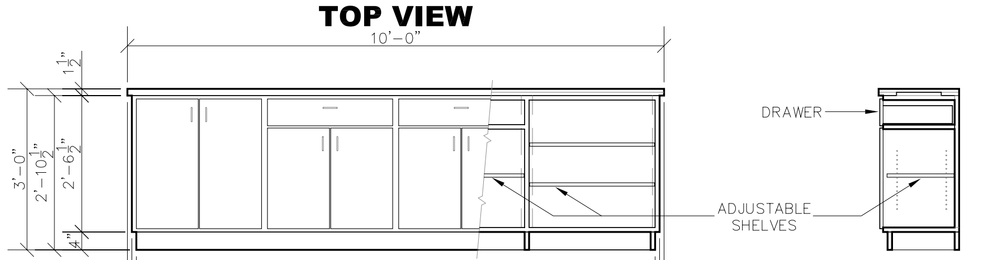

FRONT VIEW SECTION SECTION

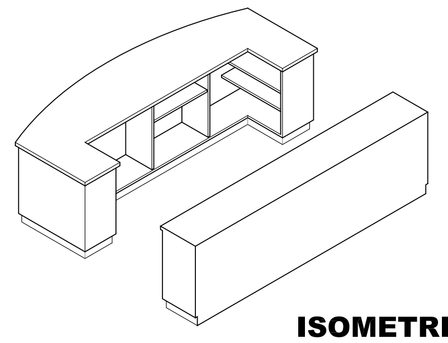

ISOMETRIC

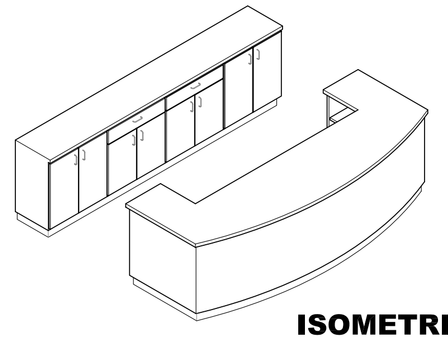

ISOMETRIC

17 Fixture Detail
1/4" = 1'-0"

	FIXTURE LAMINATE SPECIFICATIONS	
A	226-T	Laminart Terra Paperform
B	3006-T	Laminart Figured Maple
C	S2085T	Nevamar English Lace
D	S1025T	Nevamar Sangaree
E	AL8001T	Nevamar Vival Allusion

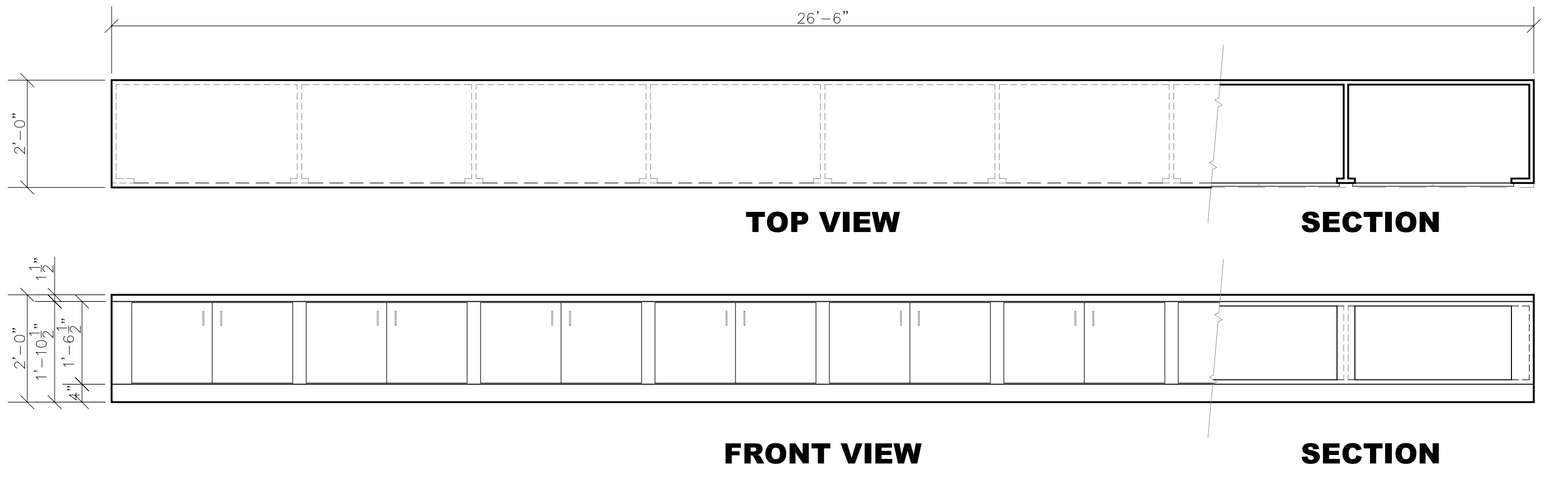

TOP VIEW SECTION

FRONT VIEW SECTION

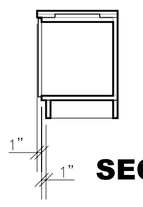

SECTION

20 Fixture Detail
1/4" = 1'-0"

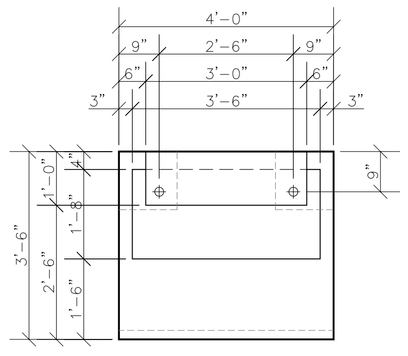

TOP VIEW

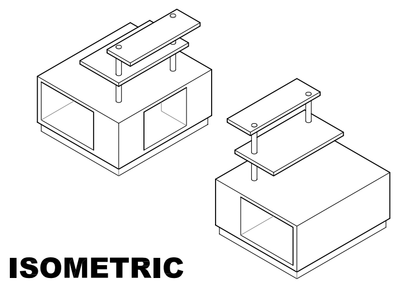

ISOMETRIC

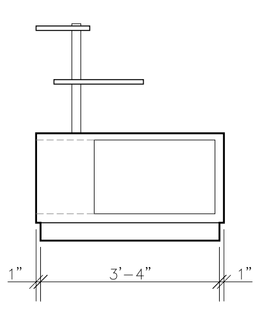

SIDE VIEW

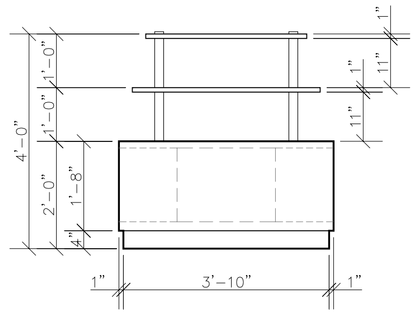

FRONT VIEW

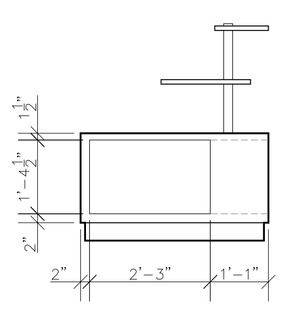

SIDE VIEW

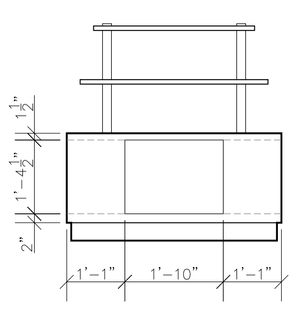

REAR VIEW

19 Fixture Detail
1/4" = 1'-0"

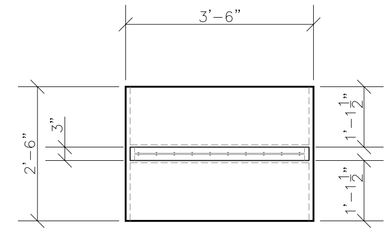

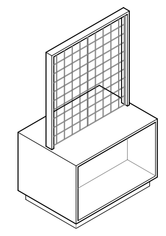

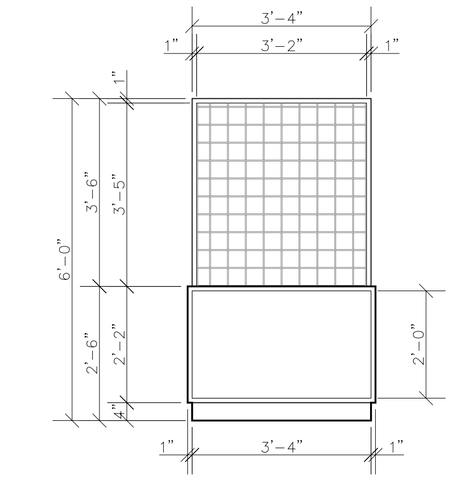

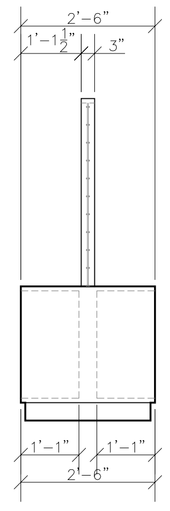

18 Fixture Detail
1/4" = 1'-0"

	FIXTURE LAMINATE SPECIFICATIONS	
A	226-T	Laminart Terra Paperform
B	3006-T	Laminart Figured Maple
C	S2085T	Nevamar English Lace
D	S1025T	Nevamar Sangaree
E	AL8001T	Nevamar Vival Allusion

Ghisallo Running
606 North & South Rd.
University City, MO

GRAY MATTER

Drawn By: N.N.Gray
Date: 6-22-07

SHEET NUMBER: 04

www.graymatter.biz 7 Sweetcider Ct. O'Fallon, MO 63366 (314) 363-6686